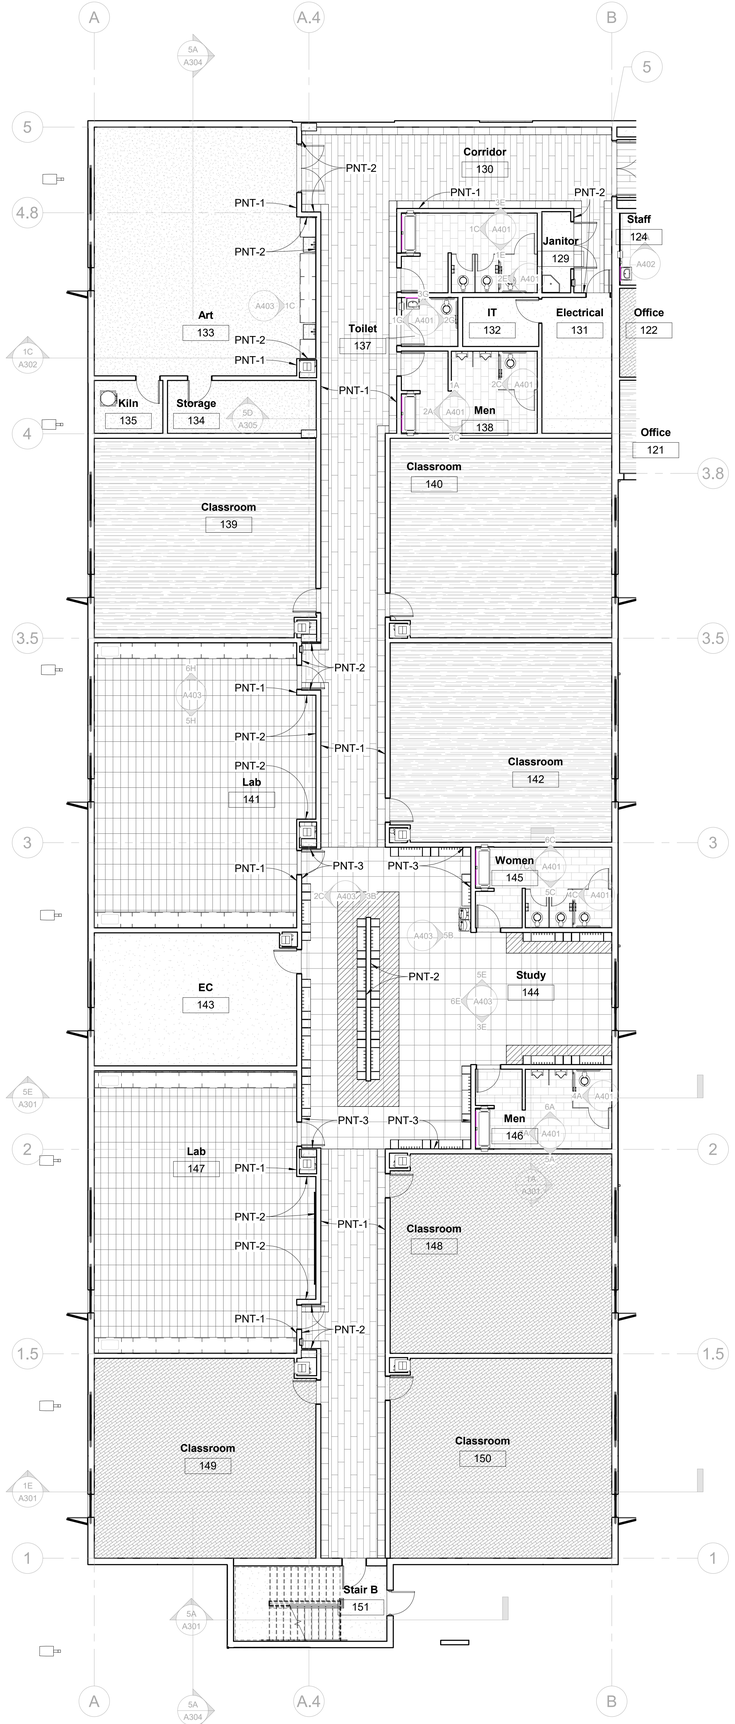

1A 01 First Floor Finish - B
1/8" = 1'-0"

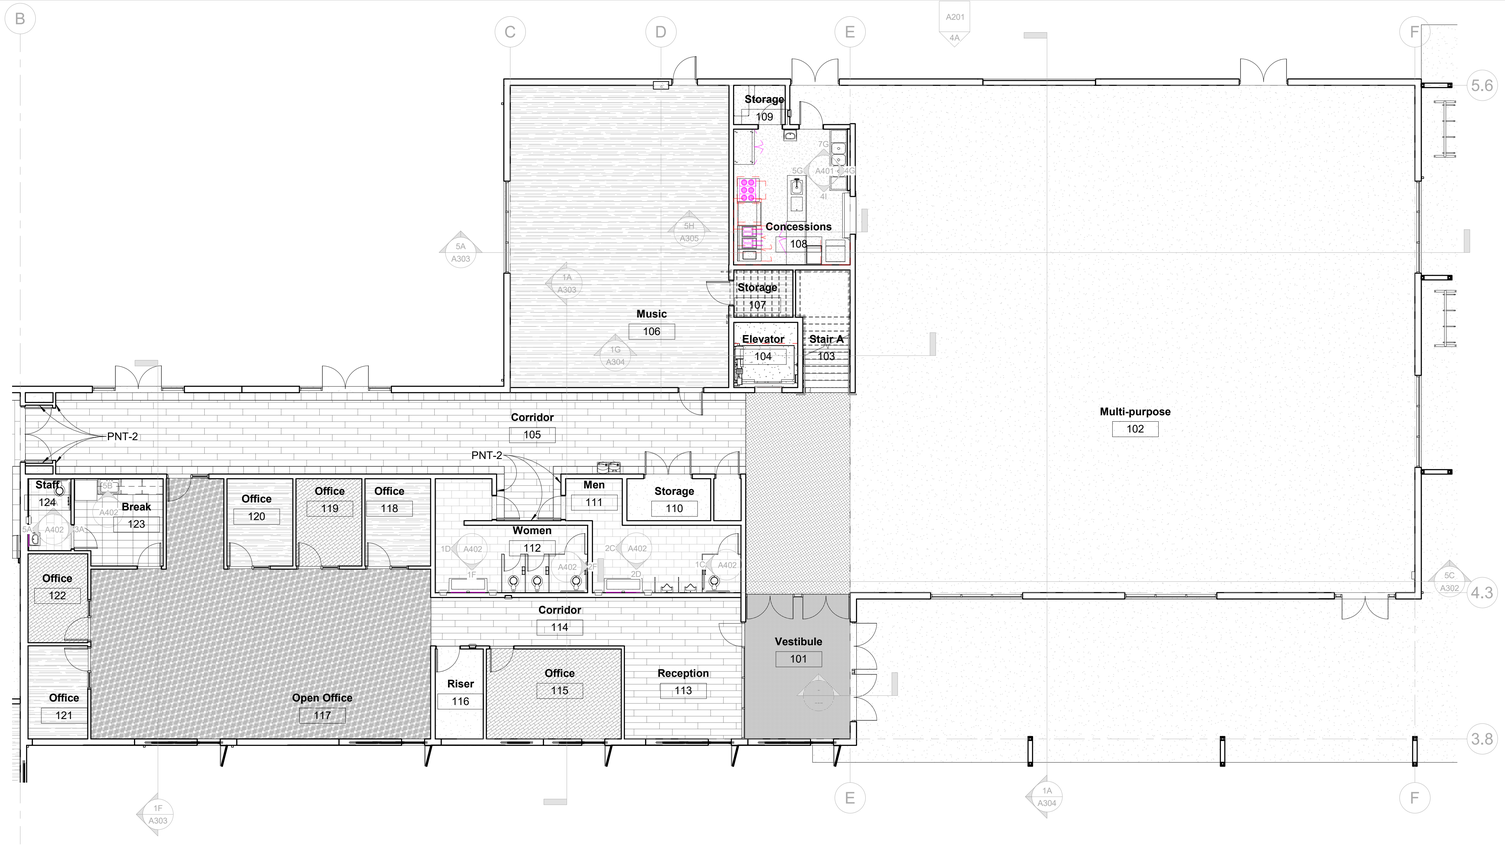

4D 01 First Floor Finish - A
1/8" = 1'-0"

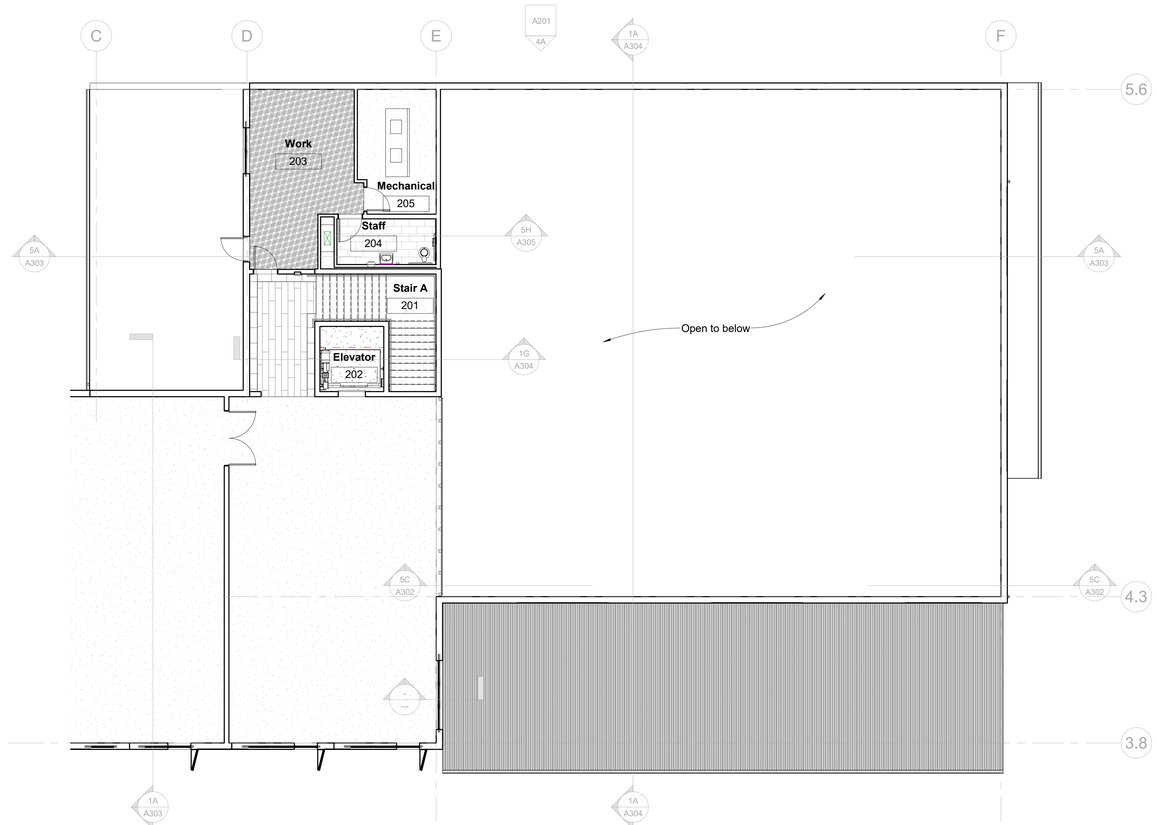

1D 02 Second Floor Finish - A
1/8" = 1'-0"

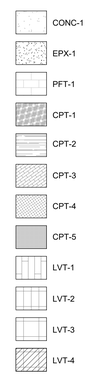

Floor Finish Types
1/8" = 1'-0"

ARCA DESIGN
inclusive | innovative | inspired
architecture

12 Church Street, Suite 25
Asheville, NC 28801

877.272.2057
www.arca-design.com

52612

FOR PERMIT & CONSTRUCTION

8814

09/28/2018

Civil Engineer
WGLA Engineering, PLLC
(828)687-7177

Structural Engineer
Dunn Structural Engineering, PLLC
(828)775-5110

Plumbing, Mechanical, Fire Protection and Electrical Engineer
Gillam Engineering, PA
(828)299-9974

No.	Description	Date

Franklin School of Innovation, Inc.

FSI Phase 1

61 Innovation Drive
Asheville, NC 28806

Finish Plans

Project number	18210
Date	September 28, 2018

A103

Scale	1/8" = 1'-0"

BIM 360://15220 FSI/18210 FSI Precast - Linked.rvt